A0

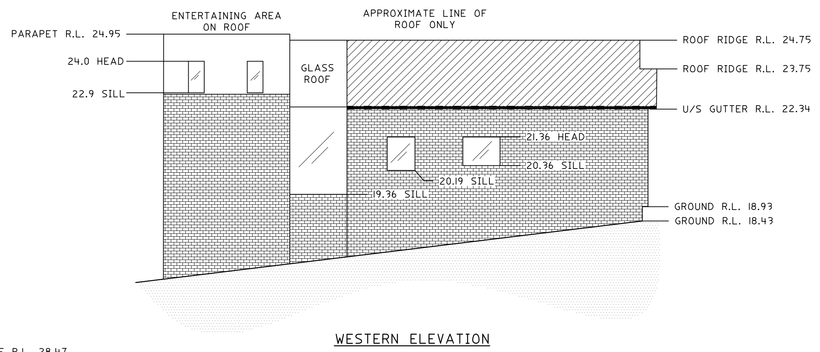

WESTERN ELEVATION
No. 1A AVENUE

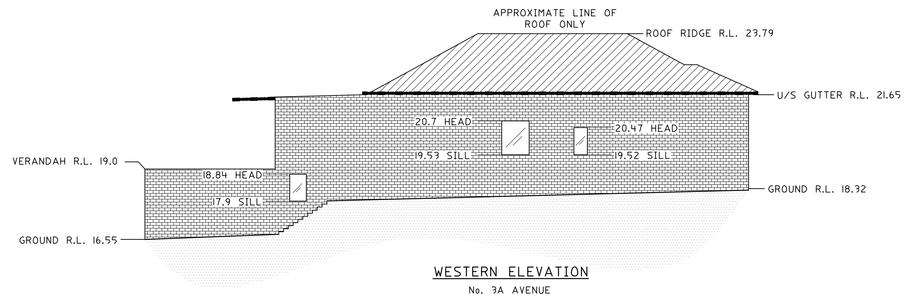

WESTERN ELEVATION
No. 9A AVENUE

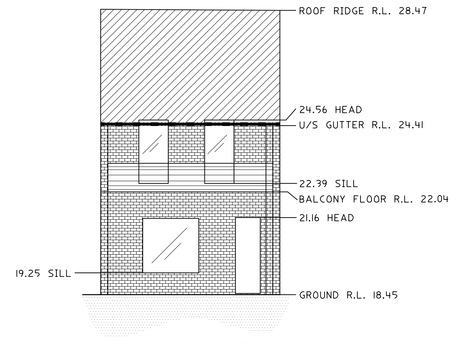

SOUTHERN ELEVATION
No. 9 AVENUE

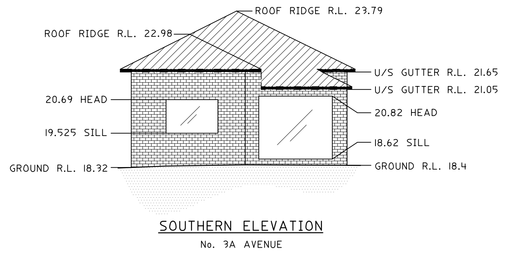

SOUTHERN ELEVATION
No. 9A AVENUE

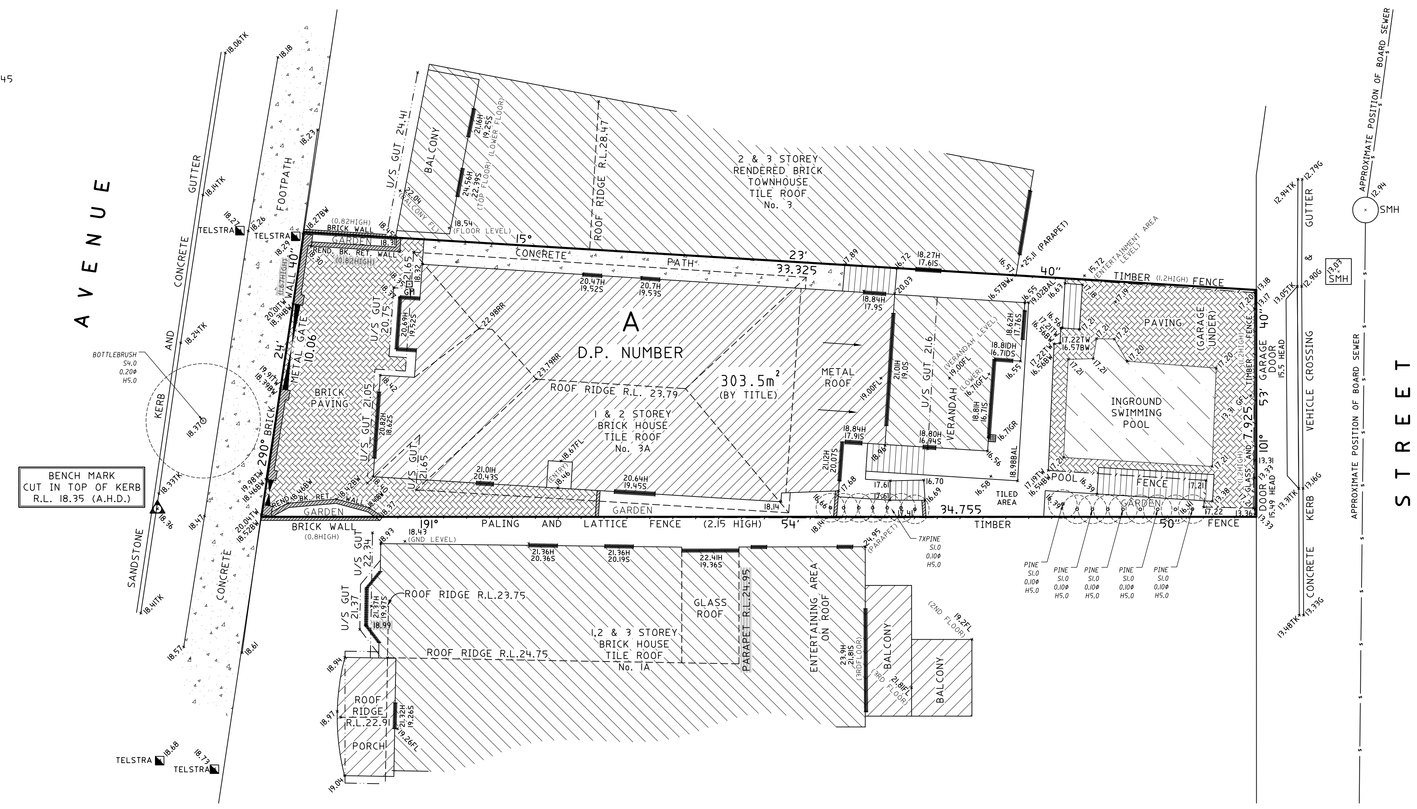

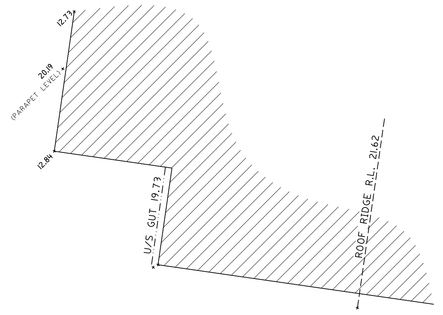

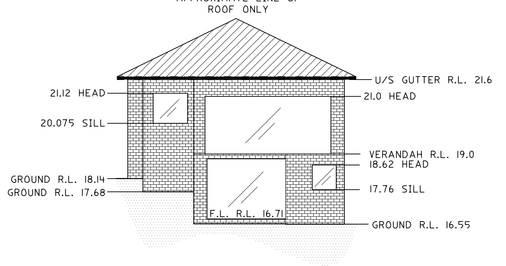

NORTHERN ELEVATION
No. 9A AVENUE

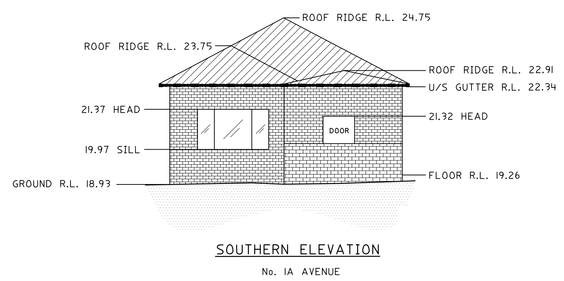

SOUTHERN ELEVATION
No. 1A AVENUE

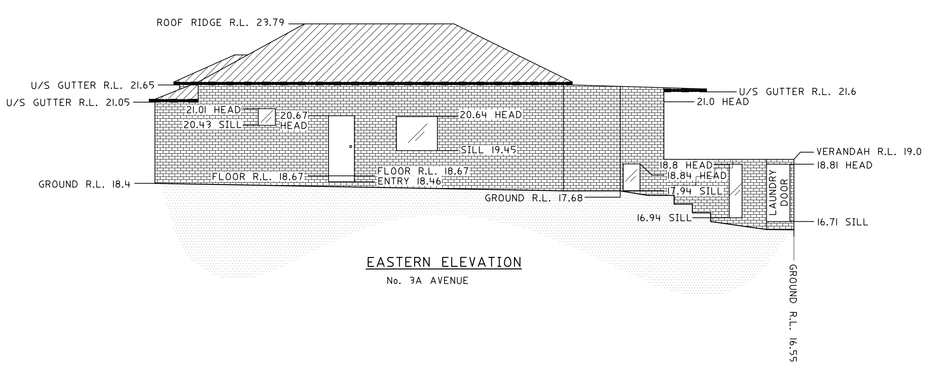

EASTERN ELEVATION
No. 9A AVENUE

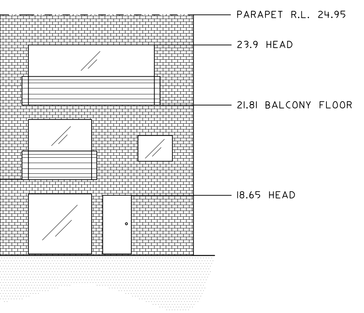

NORTHERN ELEVATION
No. 1A AVENUE

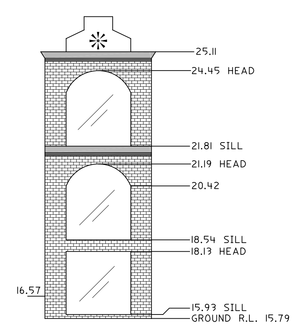

NORTHERN ELEVATION
No. 9 AVENUE

LEGEND	
18.67FL	DENOTES FLOOR LEVEL
19.1t GFL	DENOTES GROUND FLOOR LEVEL
16.7GR	DENOTES GRATE LEVEL
22.98RR	DENOTES ROOF RIDGE
19.91TW	DENOTES TOP OF WALL
18.78BW	DENOTES BOTTOM OF WALL
18.06TK	DENOTES TOP OF KERB
12.7KG	DENOTES KERB GUTTER
21.37H	DENOTES HEAD OF WINDOW
19.97S	DENOTES SILL OF WINDOW
U/S GUT 24.41	DENOTES UNDERSIDE OF GUTTER
SMH	DENOTES SEWER MANHOLE
GGM	DENOTES GAS METER

0m 2.5 5.0 7.5 10m

SCALE 1:100

NOTES

- TREE SIZES ARE ESTIMATES ONLY
- ONLY VISIBLE SERVICES HAVE BEEN LOCATED IN THIS SURVEY.
- SERVICE & UTILITIES SHOWN ON PLAN HAVE BEEN LOCATED BY PHYSICAL EVIDENCE ON SITE &/OR BY REFERENCE TO SERVICE PLANS FROM STATUTORY AUTHORITIES. SOME PITS MAY NOT HAVE BEEN OPENED TO VERIFY THE TYPE OF UTILITY. EXCAVATION HAS NOT BEEN CARRIED OUT TO CONFIRM UNDERGROUND LOCATION. SERVICE DETAILS SHOULD BE CONFIRMED WITH THE RELEVANT SERVICE AUTHORITY DURING DESIGN & PRIOR TO ANY CONSTRUCTION.
- TELSTRA ADVISES THAT THIS SITE IS WITHIN THE PROXIMITY OF SOME OF THEIR MAJOR NETWORK. AS PART OF YOUR DUTY OF CARE PLEASE CONTACT THE NETWORKING INTEGRITY AND COMPLIANCE GROUP (02 9204 0880) PRIOR TO PROCEEDING WITH ANY WORK.
- AS PART OF YOUR DUTY OF CARE PLEASE CONTACT THE FOLLOWING:

AGILITY GAS	Ph. 9565-7149
ENERGY AUSTRALIA	Ph. 131-535
INTEGRAL ENERGY	Ph. 9853-6666
SYDNEY WATER	Ph. 132-092
OPTUS-VISION	Ph. 9737-5515

- THE POSITION OF SURVEYED DATA HAS BEEN LOCATED AND IS SHOWN TO TOPOGRAPHIC ACCURACIES. IF CLEARANCES TO BOUNDARIES OR OTHER FEATURES ARE CRITICAL AND DIMENSIONS ARE NOT SHOWN FURTHER SURVEY MAY BE REQUIRED.
- BEARING AND DISTANCES OF BOUNDARIES ARE BY TITLE ONLY WITH BEARINGS RELATED TO MAGNETIC MERIDIAN.
- COPYRIGHT © DEGOTARDI SMITH & PARTNERS SURVEYORS 2004

NO PART OF THIS SURVEY MAY BE REPRODUCED, STORED IN A RETRIEVAL SYSTEM OR TRANSMITTED IN ANY FORM, WITHOUT THE WRITTEN PERMISSION OF THE COPYRIGHT OWNER EXCEPT AS PERMITTED BY THE COPYRIGHT ACT 1968.

ANY PERMITTED DOWNLOADING, ELECTRONIC STORAGE, DISPLAY, PRINT, COPY OR REPRODUCTION OF THIS SURVEY SHOULD CONTAIN NO ALTERATION OR ADDITION TO THE ORIGINAL SURVEY.

THIS NOTICE MUST NOT BE ERASED.

HORIZONTAL DATUM:
CO-ORDINATE SYSTEM:
MARKS ADOPTED:

VERTICAL DATUM:
DATUM:
B.M. ADOPTED:
R.L.
SOURCE:

REV.	AMENDMENTS	DATE

CLIENT:

PLAN
SHOWING DETAIL & LEVELS

Degotardi, Smith & Partners
Consulting Surveyors
Established 1957
Incorporating Morrow & Young
11/19-23 Bridge St.,
Pymble NSW 2073
Telephone: (02) 9440 1100
Facsimile: (02) 9440 1055
DX 8720 Gordon
E-mail: surveys@degotardi.com.au

benchmark
3A QUALITY
ASNZS ISO 9001

Winner : "Sir Thomas Mitchell Excellence in Surveying & Mapping Award 2004"

L.G.A.		SHEET 1 OF 1	
SURVEYED I.S.	DRAWN K.W.	CHECKED P.A.	APPROVED P.A.
SURVEY REFERENCE		SCALE 1:100	DATE
DRAWING NUMBER			REV. B